CANCEL	YEAR
53	92
54	92
	TAX YR
53= SEE 107-18-140A	2000
140A=140B, 114-11-078	2004
TRACT C= 56	2007

TANGLEWOOD VISTAS TOWNHOUSES

SECTION 17, T21N - R8E

BOOK 117
MAP 34

NOTES
COMMON AREAS INCLUDED AS AN UNDIVIDED INTEREST IN EACH UNIT.

TRACT C COMBINED W/ COMMON AREAS SEE 107-18-140B

SURVEY RECORDED - CASE 3, MAP 251
AMENDED - CASE 4, MAP 4

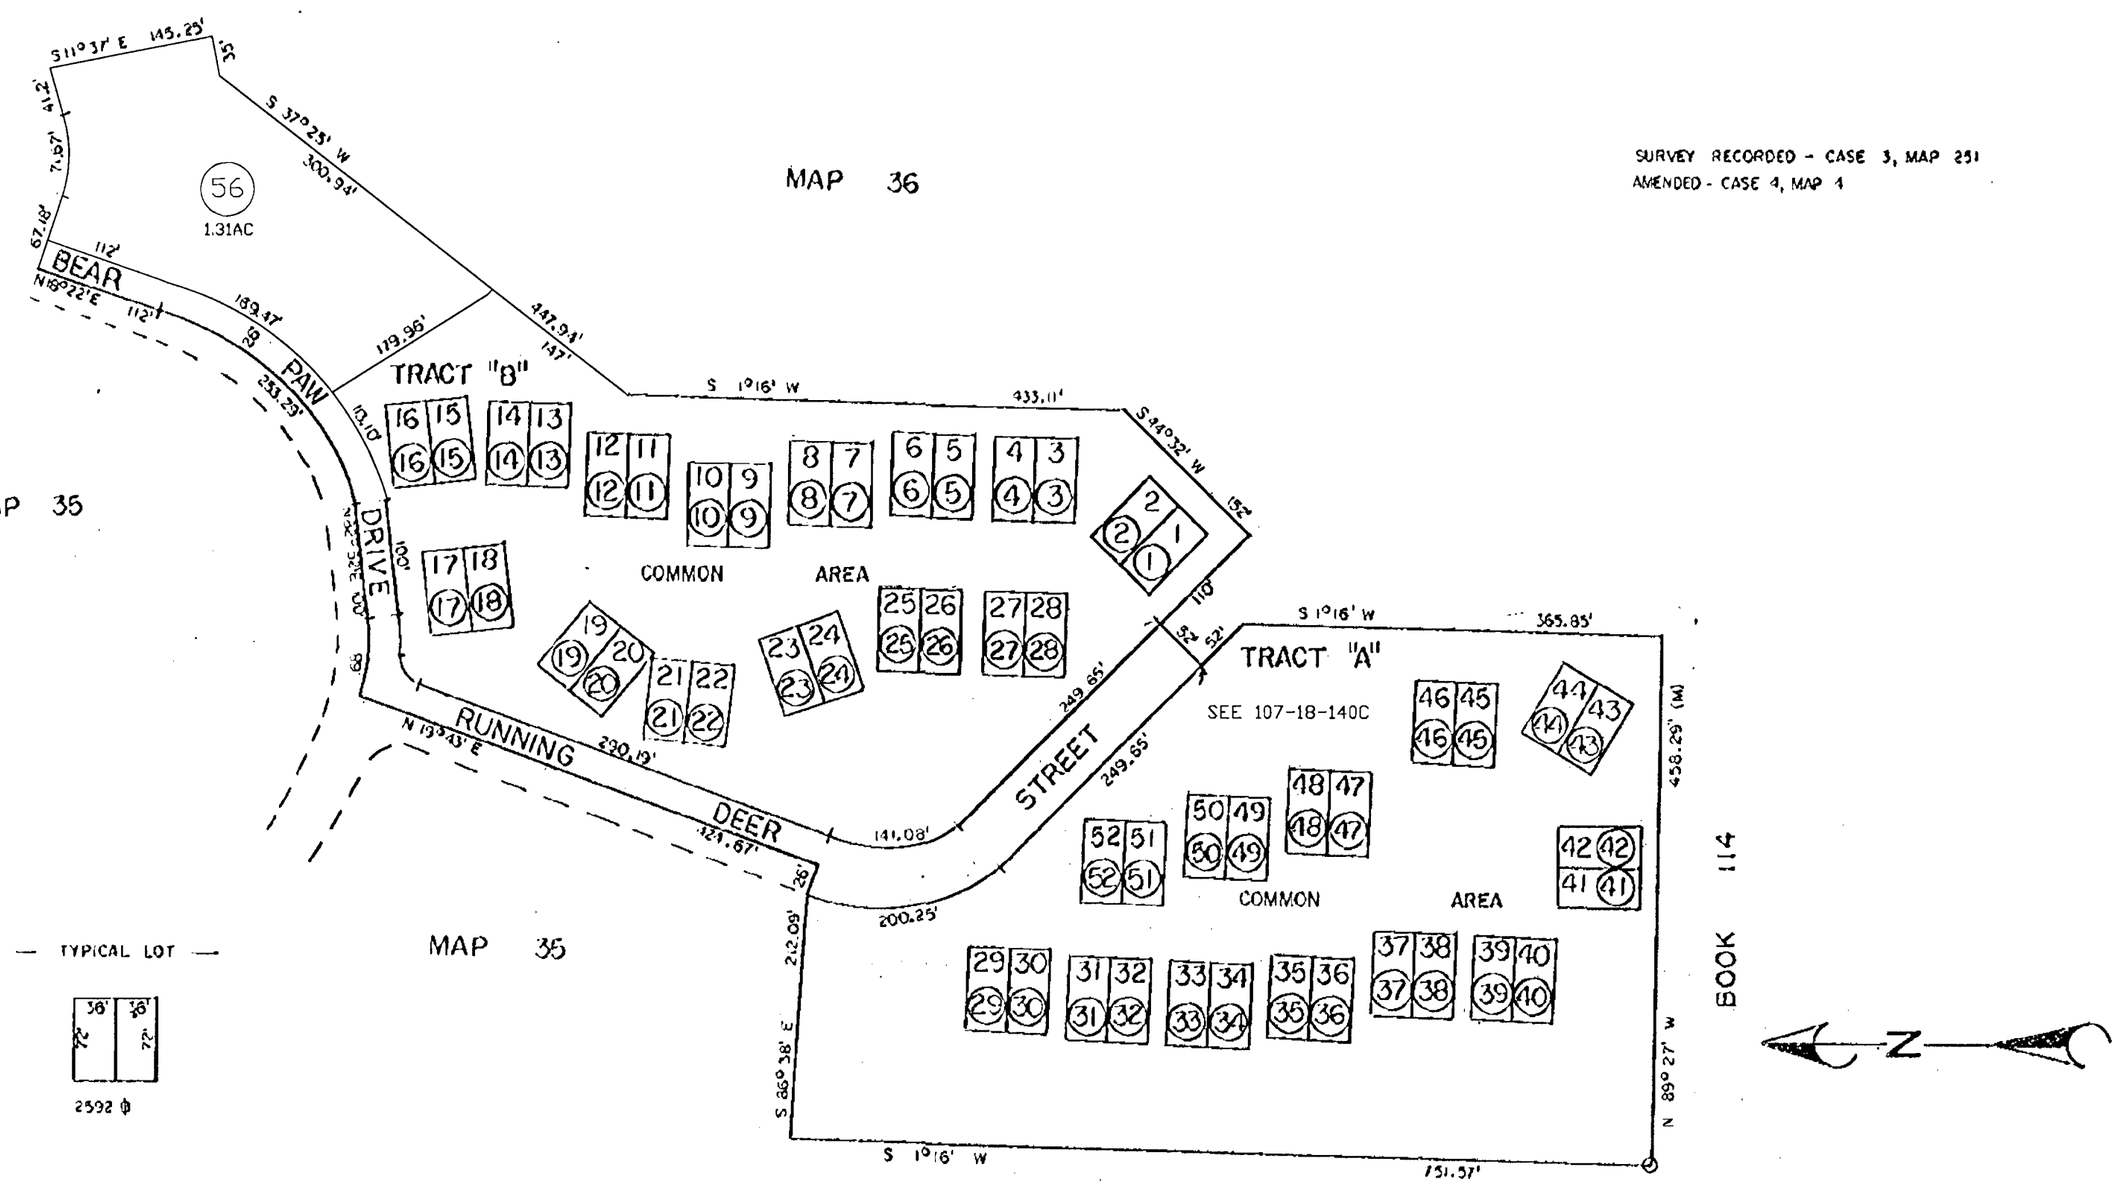

COCONINO COUNTY ASSESSOR	
SCALE 1" = 120'	LAST REVISION 8-1-2006
TAX CODE PARCELS 0150	MARKET/SUB PARCELS 01/69

"FOR INFORMATION ONLY, NO LIABILITY ASSUMED"

MAP CREATED 1984